FilmL.A., Inc.
6255 W Sunset Blvd, 12th Floor
Hollywood, CA 90028
t: (213)977-8600 - f: (213)977-8601
www.filmla.com

Summary Information

Permit No: F00143044 **Type of Permit:** FILMING **Release Date:** 10/01/2018

Production Company SECOND IN COMMAND PRODUCTIONS, LLC VEEP

Insured Company Name SECOND IN COMMAND PRODUCTIONS, LLC VEEP

Contact Phone No. 1 323-956-9500
Contact Phone No. 2
Fax 310-382-3363
Address 2500 BROADWAY, SUITE 400
SANTA MONICA, California 90404

Production Title VEEP

Type of Production TV Sitcom

Producer Morgan Sackett

Director NA NA

1st AD Steve Day

Production Manager David Hyman

FilmL.A. Coordinator Carri Stevens

Location Manager Caleb Duffy
Primary Phone Mobile - 323-388-9038
Secondary Phone

Location Assistant Clay Valenti
Primary Phone Mobile - 310-463-0102
Secondary Phone

Fees

Notification Charge	$114.00
FILMLA NON-REFUNDABLE FILM APPLICATION FEE	$685.00
LA CITY LANE AND STREET CLOSURE FEE	$312.00
LA CITY FIRE DEPARTMENT SPOT CHECK SURCHARGE	$85.00

Total Permit Fee $1,196.00

Number of Locations 1

NOT A PERMIT

FilmL.A., Inc.
6255 W Sunset Blvd, 12th Floor
Hollywood, CA 90028
t: (213)977-8600 - f: (213)977-8601
www.filmla.com

Summary Information — Location

Permit Number	F00143044	**Location Manager**	Caleb Duffy
Production Company	SECOND IN COMMAND PRODUCTIONS,...	Primary Phone	Mobile - 323-388-9038
Insured Company	SECOND IN COMMAND PRODUCTIONS,...	Secondary Phone	
Production Title	VEEP		

Location Address 5555 Melrose Ave, Los Angeles, CA, 90038

Location Name PARAMOUNT STUDIOS

Location Type Certified Studio

Film Dates 10/2/2018 - 10/2/2018 07:00 - 21:00 1 day

Open or Closed to the Public Open

Generic Conditions
All travel lanes and bike lanes shall be closed per the WATCH manual.
Must Maintain 5' Clearance on Sidewalks/Walkways
Must maintain local/emergency access
No cast or crew parking on area streets
Number of uniformed officers listed on the permit is a minimum requirement.
Permittee remains responsible for deploying a sufficient number of uniformed officers to provide traffic and crowd control to ensure the safety of the film crew and the public.
Traffic control must be done in accordance w/MUTCD
Traffic Officers Required
Uniformed officers shall have a copy of the film permit in their possession and are required to confirm that all traffic control signage devices are in place.

Please see attached document Van Ness Ave btwn Lemon Grove Ave south to Studio entrance WS Curb - VEEP.pdf

Equipment on Location

Type	Quantity
Generator	1

Personnel on Location

Type	Quantity
Crew	5
Off-Duty/Retired LAPD Officer(s)	1

Filming Activities Interior Dialogue; Generator parked within curb lane;

Jurisdiction **Political:** Los Angeles City - Council District 13 **Police:** Los Angeles Police Department **Fire:** Los Angeles City

Thomas Guide **Page:** 593 **Grid:** G6

NOT A PERMIT

FilmL.A., Inc.
6255 W Sunset Blvd, 12th Floor
Hollywood, CA 90028
t: (213)977-8600 - f: (213)977-8601
www.filmla.com

Summary Information — Location

Permit Number	F00143044	**Location Manager**	Caleb Duffy
Production Company	SECOND IN COMMAND PRODUCTIONS,...	Primary Phone	Mobile - 323-388-9038
Insured Company	SECOND IN COMMAND PRODUCTIONS,...	Secondary Phone	
Production Title	VEEP		

Location Notes *CERTIFIED STUDIO. PERMIT ONLY REQUIRED IF FILMING ACTIVITY OCCURRING OFF PROPERTY.*

Approvals		
	FILML.A. CLOSURES	Adrian Fayad
	LOS ANGELES CITY DEPARTMENT OF PUBLIC WORKS	Jessica Castro
	LOS ANGELES CITY POLICE DEPARTMENT	Gabriel Martinez

Parking

Base Camp
Location Type : Filming Location

Crew Parking
Location Type : Filming Location

Lane / Full Closure W/S CURB LANE, VAN NESS, LEMON GROVE AND PARAMOUNT STUDIO ENTRANCE 10/2/18 - 7AM TO 9PM

Approximate Footage 0 - 300

Date(s) 10/2/2018 to 10/2/2018 **Time(s)** 07:00 to 21:00

NOT A PERMIT

Permit #F00143044

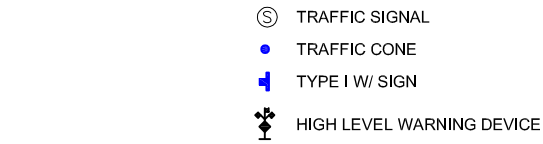

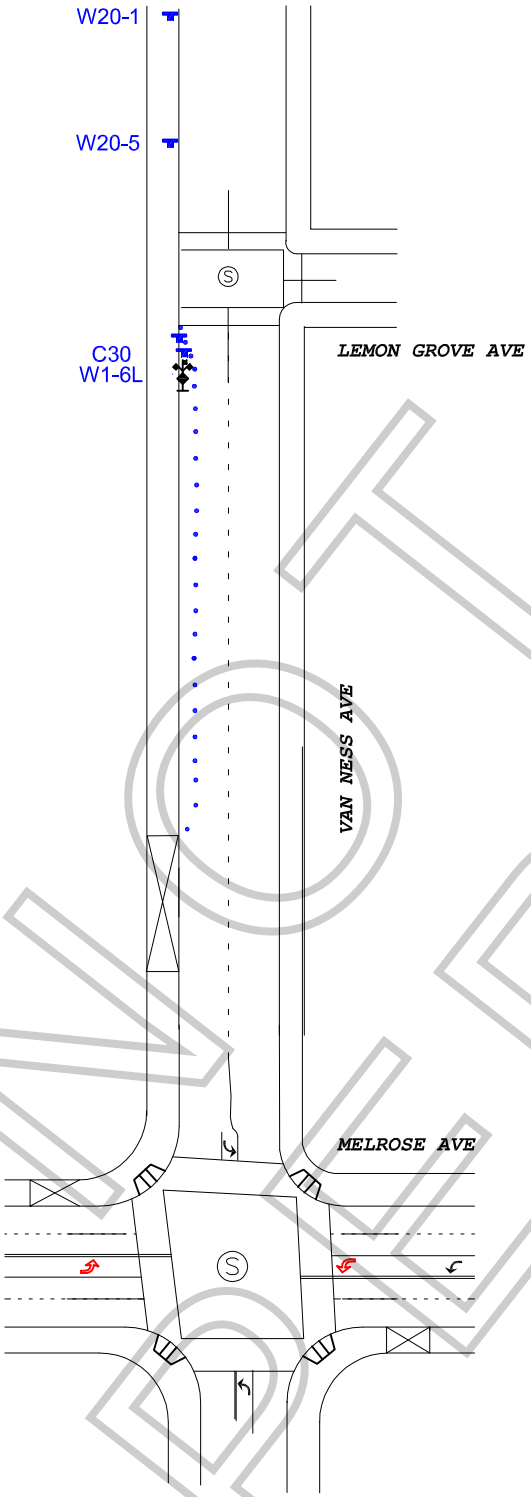

ALL TRAFFIC CONTROL WILL BE INSTALLED TO MEET OR EXCEED THE LATEST CA-MUTCD MINIMUM REQUIREMENTS

WORK ZONE TRAFFIC CONTROL PLAN GENERAL NOTES

1. **DATE/TIME: 10-2-18 FROM 07:00 HOURS TO 21:00 HOURS.**
2. ALL SIGNING, STRIPING, AND TRAFFIC CONTROL DEVICES SHALL CONFORM TO THE (CURRENT) STATE OF CALIFORNIA DEPARTMENT OF TRANSPORTATION (CALTRANS) STANDARD PLANS AND STANDARD SPECIFICATIONS, CALIFORNIA MUTCD, AND ANY ADDENDUMS THERETO, AND AS SHOWN ON THESE PLANS, SYMBOLS AND ABBREVIATIONS USED ARE SHOWN ON CALTRANS STANDARD PLANS.
3. THERE WILL BE NO INTERFERENCE WITH TRAFFIC SIGNALS OR CROSSWALKS.
4. CONES WILL BE 28" MINIMUM HEIGHT AND HAVE REFLECTORIZED SLEEVES FOR NIGHT WORK.
5. POLICE WILL DIRECT TRAFFIC IF NECESSARY.

NOT A PERMIT

TCP FOR:	SECOND IN COMMAND: "VEEP"
LOCATION:	W/S CURB LANE - VAN NESS AVE FROM LEMON GROVE SOUTH TO PARAMOUNT STUDIO ENTRANCE LOS ANGELES, CALIFORNIA
CONTACT:	CALEB DUFFY PH# 323-388-9038
	JCL TRAFFIC SERVICES (213) 622-9775 C31-CA Lic # 805357
DATE / REVISIONS	DRAFTER: MARIO MENJIVAR SCALE: N.T.S. FILM LA: CS